A1

DESIGN REPORT

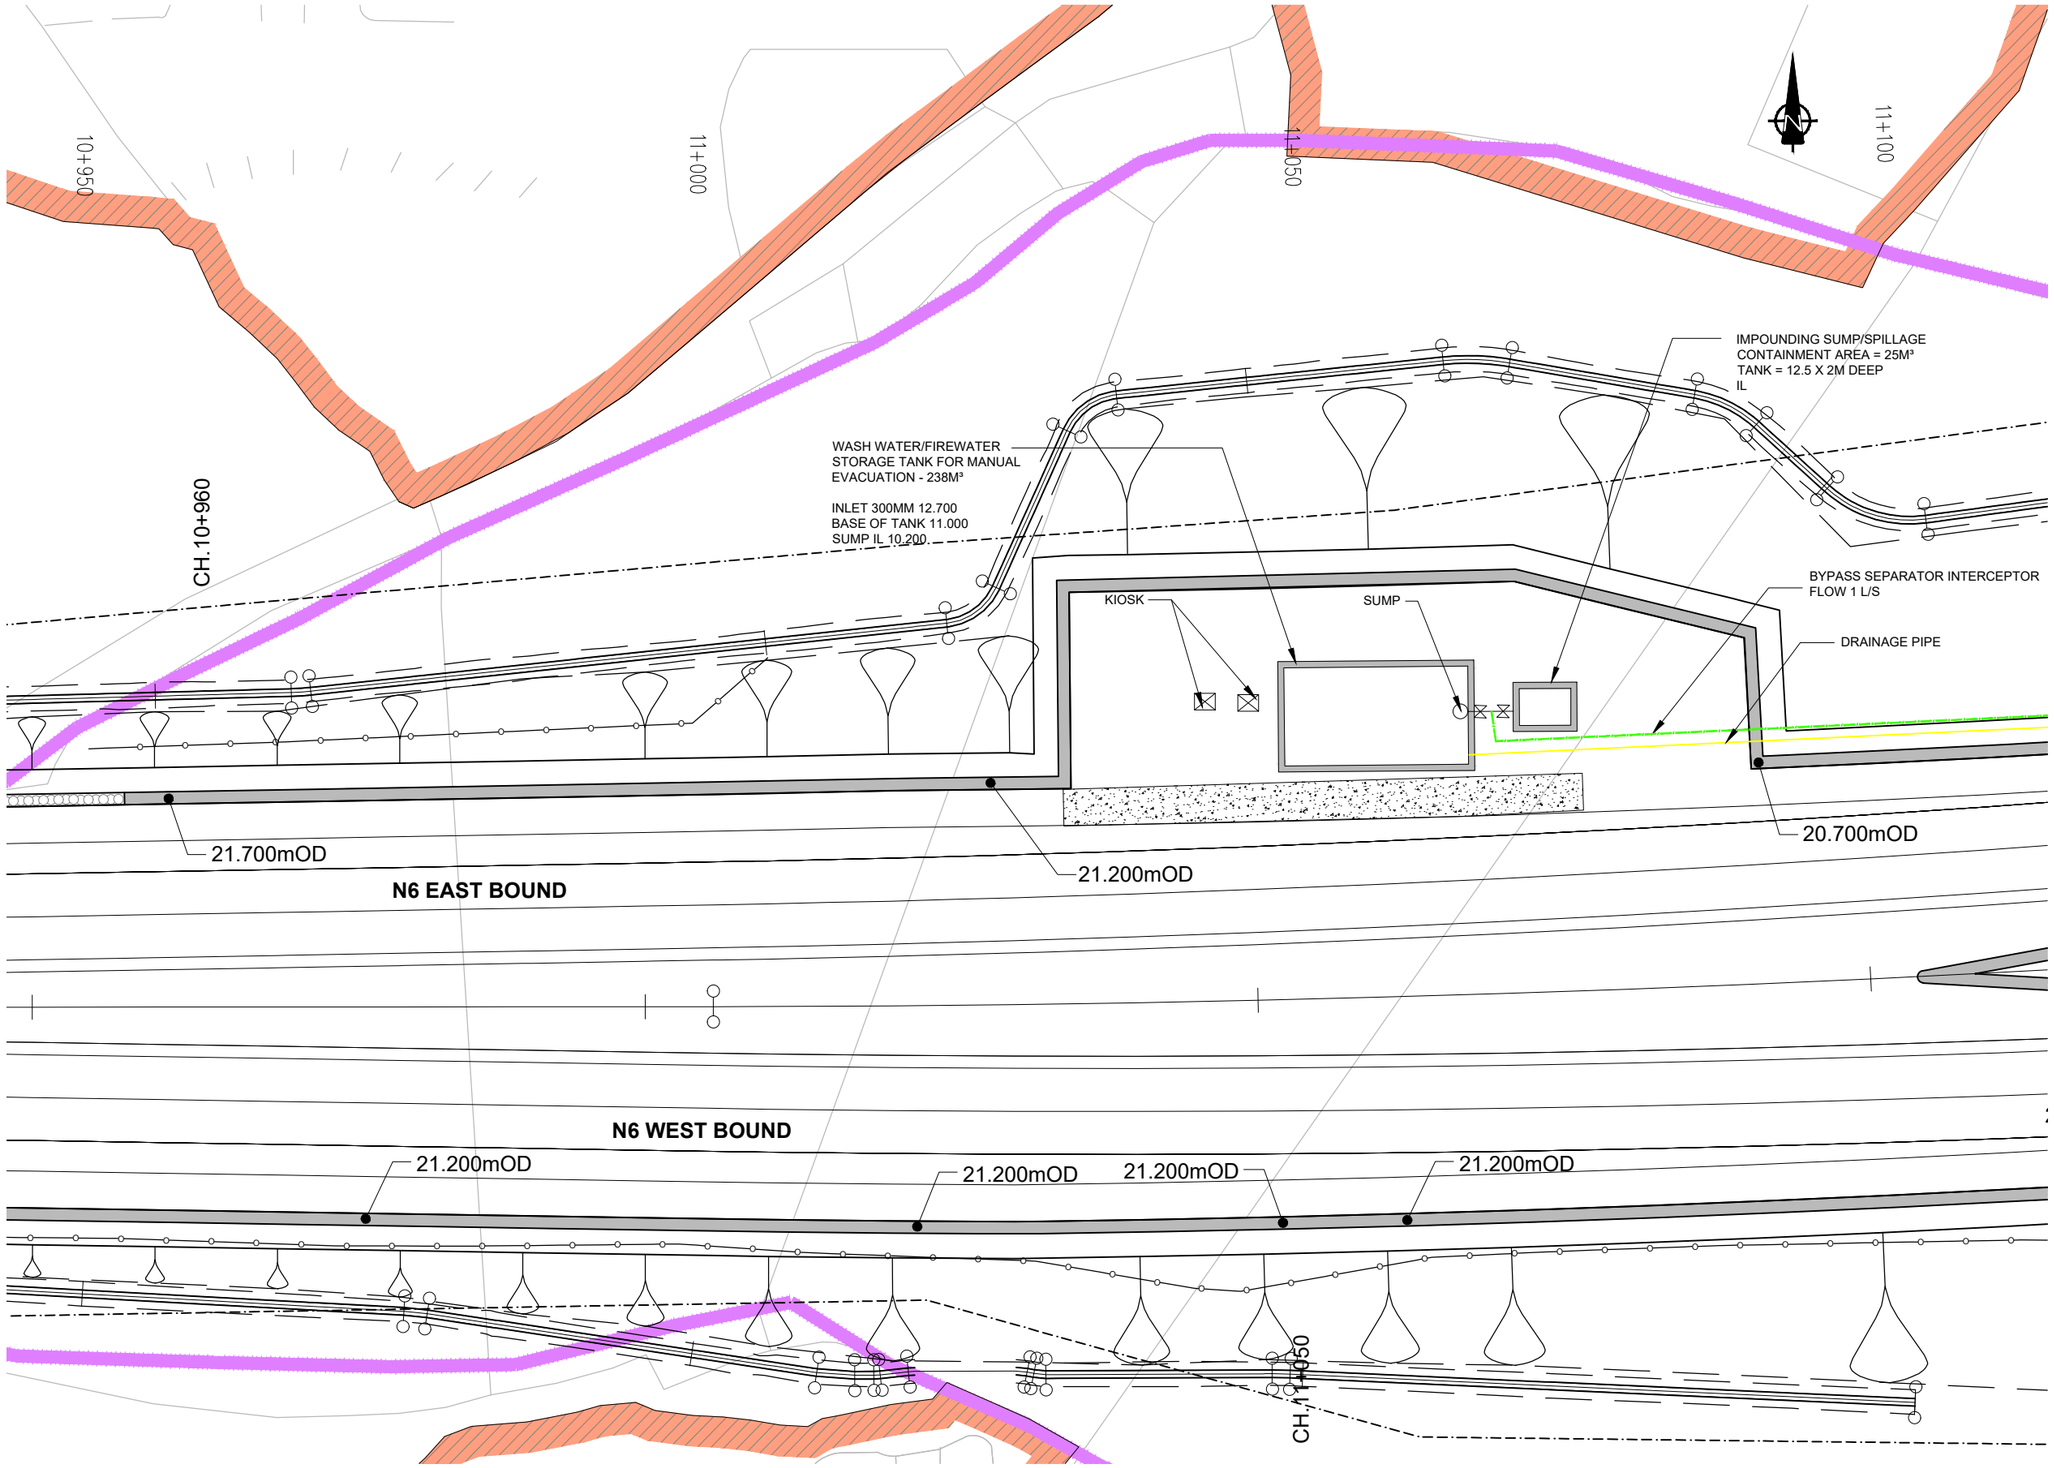

PROPOSED SUMP LAYOUT

SCALE 1:250

LEGEND

- DESIGN
- ANNEX I HABITAT
- LOUGH CORRIB cSAC BOUNDARY
- TEMPORARY RETAINING ELEMENT OR SLOPE STABILITY MEASURES
- 1:2 SLOPE FROM BOTTOM OF APPROACH STRUCTURE TO GROUND LEVEL
- SECANT PILE WALL
- RC TROUGH WALL

NOTE:

1. ALL DIMENSIONS ARE IN MILLIMETRES UNLESS NOTED OTHERWISE.
2. ALL LEVELS ARE SHOWN IN METERS ABOVE ORDNANCE DATUM.
3. FOR TYPICAL DETAILS SEE DRAWING GCOB-1700-D-S11-01-026.

San áireamh tá sonraíocht Shuirbhéireacht Ordanáis Éireann arna atáirgeadh faoi Cheadúnas OSI Uimh. 2010/18CCMA/Comhairle Contae na Gaillimhe.
Sáraíonn atáirgeadh neamhúdaraithe cóipcheart Shuirbhéireacht Ordanáis Éireann agus Rialtas na hÉireann. © Suirbhéireacht Ordanáis Éireann, 2010.

© Suirbhéireacht Ordanáis Éireann. Gach ceart ar chosaint.
Uimhir cheadúnais 2010/18CCMA/Comhairle Contae na Gaillimhe.

Includes Ordnance Survey Ireland data reproduced under OSi Licence number 2010/18CCMA/Galway County Council.
Unauthorised reproduction infringes Ordnance Survey Ireland and Government of Ireland copyright. © Ordnance Survey Ireland, 2010.

© Ordnance Survey Ireland. All rights reserved. Licence number 2010/18CCMA/Galway County Council.

Clients

Comhairle Chontae na Gaillimhe
Galway County Council

Galway City Transport Project

An Roinn Iompair Turasóireachta agus Spóirt
Department Transport, Tourism and Sport

Bonneagar Iompair Éireann
Transport Infrastructure Ireland

Consultant

ARUP

Corporate House
City East Business Park
Ballybrit, Galway, Ireland.

Tel +353 (0)91 460675
www.N6GalwayCity.ie
www.arup.ie

Job Title
N6 Galway City Ring Road

Scale
1:250 @ A1 / 1:500 @ A3

Date:
February 2018

Issue	Date	By	Chkd	Appd
I3	22/02/2018	DC	PM	PM
I2	14/09/2017	DC	PM	PM
I1	27/02/2017	DC	PM	PM

Drawing Title
Lackagh Tunnel & Western Approach
Western Approach
Proposed Sump Layout

Drawing Status
For Information

Job No	Drawing No	Issue
233985-00	GCOB-1700-D-S11-01-027	I3

Do not scale

© Arup