A3

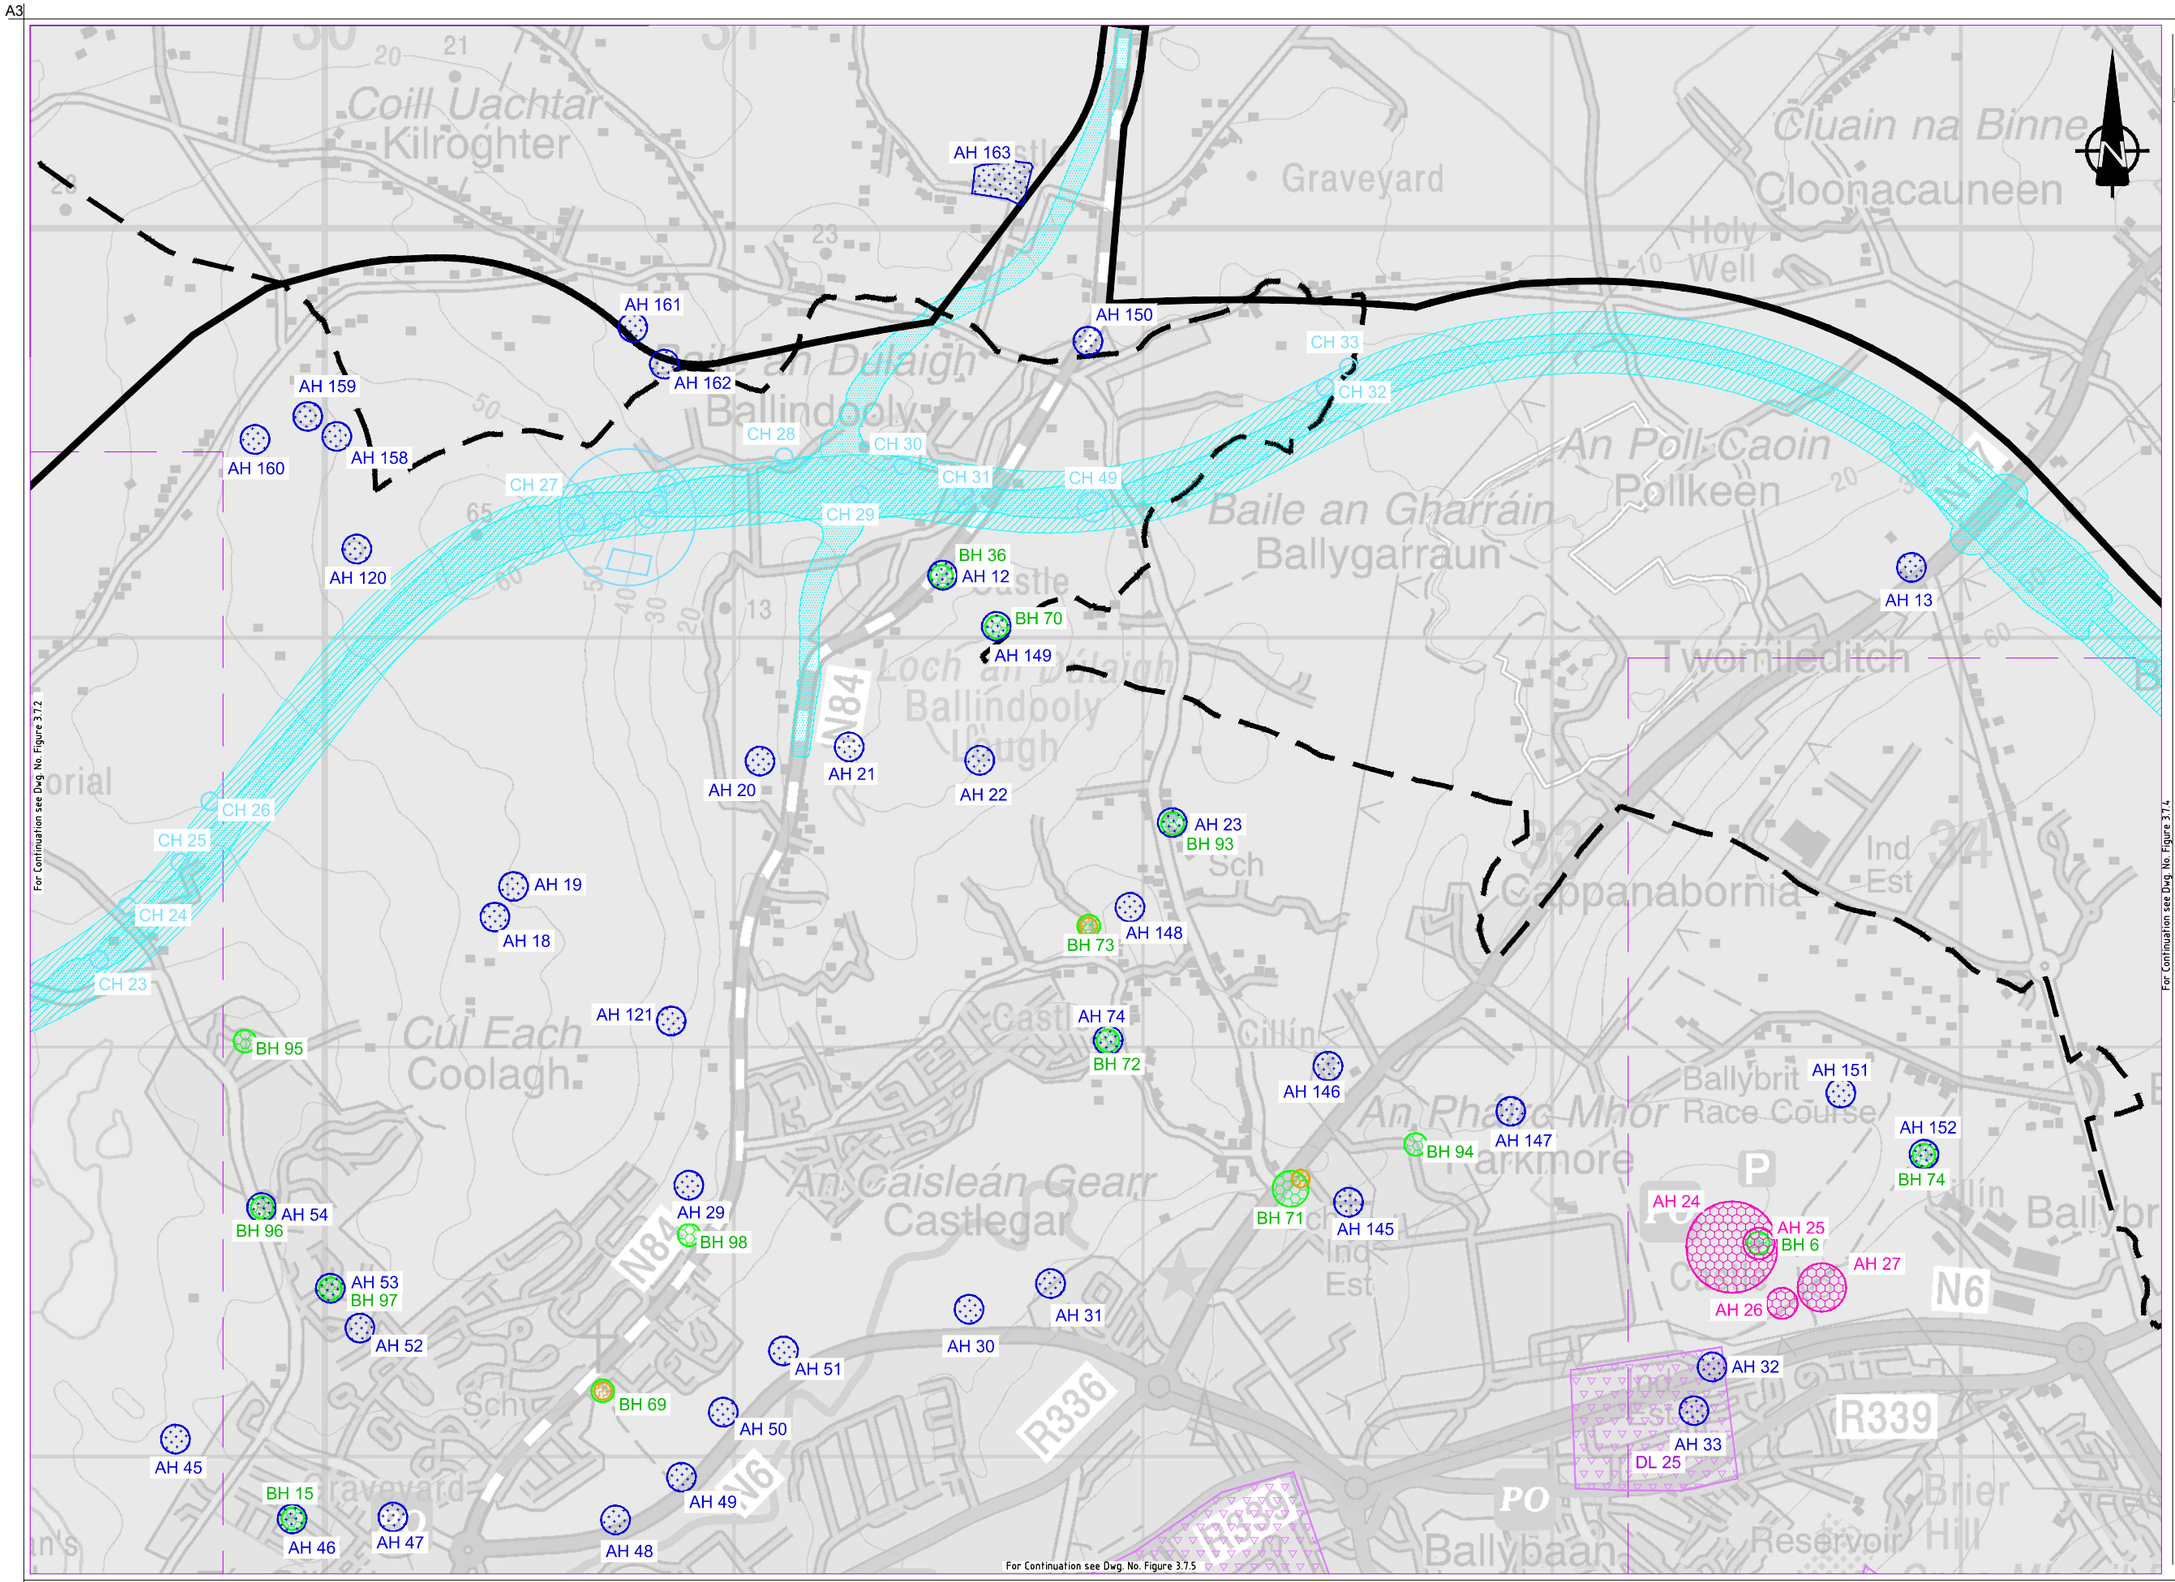


ROUTE SELECTION

Legend:

- Scheme Study Area Boundary
- City Boundary
- Cyan Route Option
- Demesne / Designed landscapes
- Cultural heritage sites/structures of archaeological or built heritage potential
- NIAH structures, which refer to buildings
- Protected Structures
- Architectural Conservation Areas
- Record of Monuments and Places
- National Monuments or Monuments with Preservation Orders


*Sán áireamh tó sonraíocht Shuirbhéireacht Ordanáis Éireann arna atáirgeadh faoi Cheadúnas OSI Uimh. 2010/15CCMA/Comhairle Contae na Gaillimhe.Sáraíonn atáirgeadh neamhúdaraithe cóipcheart Shuirbhéireacht Ordanáis Éireann agus Rialtas na hÉireann.*
*© Suirbhéireacht Ordanáis Éireann, 2010.*

*Includes Ordnance Survey Ireland data reproduced under OSI Licence number 2010/15CCMA/Galway County Council.Unauthorised reproduction infringes Ordnance Survey Ireland and Government of Ireland copyright.*
*© Ordnance Survey Ireland, 2010.*


Disclaimer Note:
The constraints and options shown are draft only and subject to change. More detailed assessments, on-going studies and the information received from the public may result in changes to these constraints and options.

*Nóta Séanta:*
*Tá na srianta agus na roghanna atá léirithe ina bhfoirm dréacht, d'fhéadfaí athraithe teacht orthu. Is mar thoradh ar mheasúnaithe níos mionchruinne, ar staidéar leanúnach agus ar eolas ón bpobal go ndéanfar athruithe ar na srianta agus na roghanna seo.*

Clients

An Roinn Iompair Turasóireachta agus Spóirt
Department Transport, Tourism and Sport

N6 Galway City Transport Project

TII Bonneagar Iompair Éireann Transport Infrastructure Ireland

Key Plan

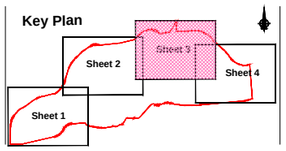


Consultant

ARUP


Corporate House
City East Business Park
Ballybrit, Galway, Ireland.

Tel +353 (0)91 460675
www.N6GalwayCity.ie
www.arup.ie


Job Title
N6 Galway City Transport Project

Scale 1:15,000 @ A3

Date: August 2015

| Issue | Date | By | Chkd | Appd |
|---|---|---|---|---|
| I2 | 01/09/2015 | DM | MH | EMC |
| I1 | 28/08/2015 | GD | MH | EMC |

Drawing Title
Cyan Route Option with Archaeological, Architectural and Cultural Heritage Sheet 03 of 04

Drawing Status
**Route Selection**

| Job No | Drawing No | Issue |
|---|---|---|
| 233985-00 | Figure 3.7.3 | I2 |

Do not scale

© Arup